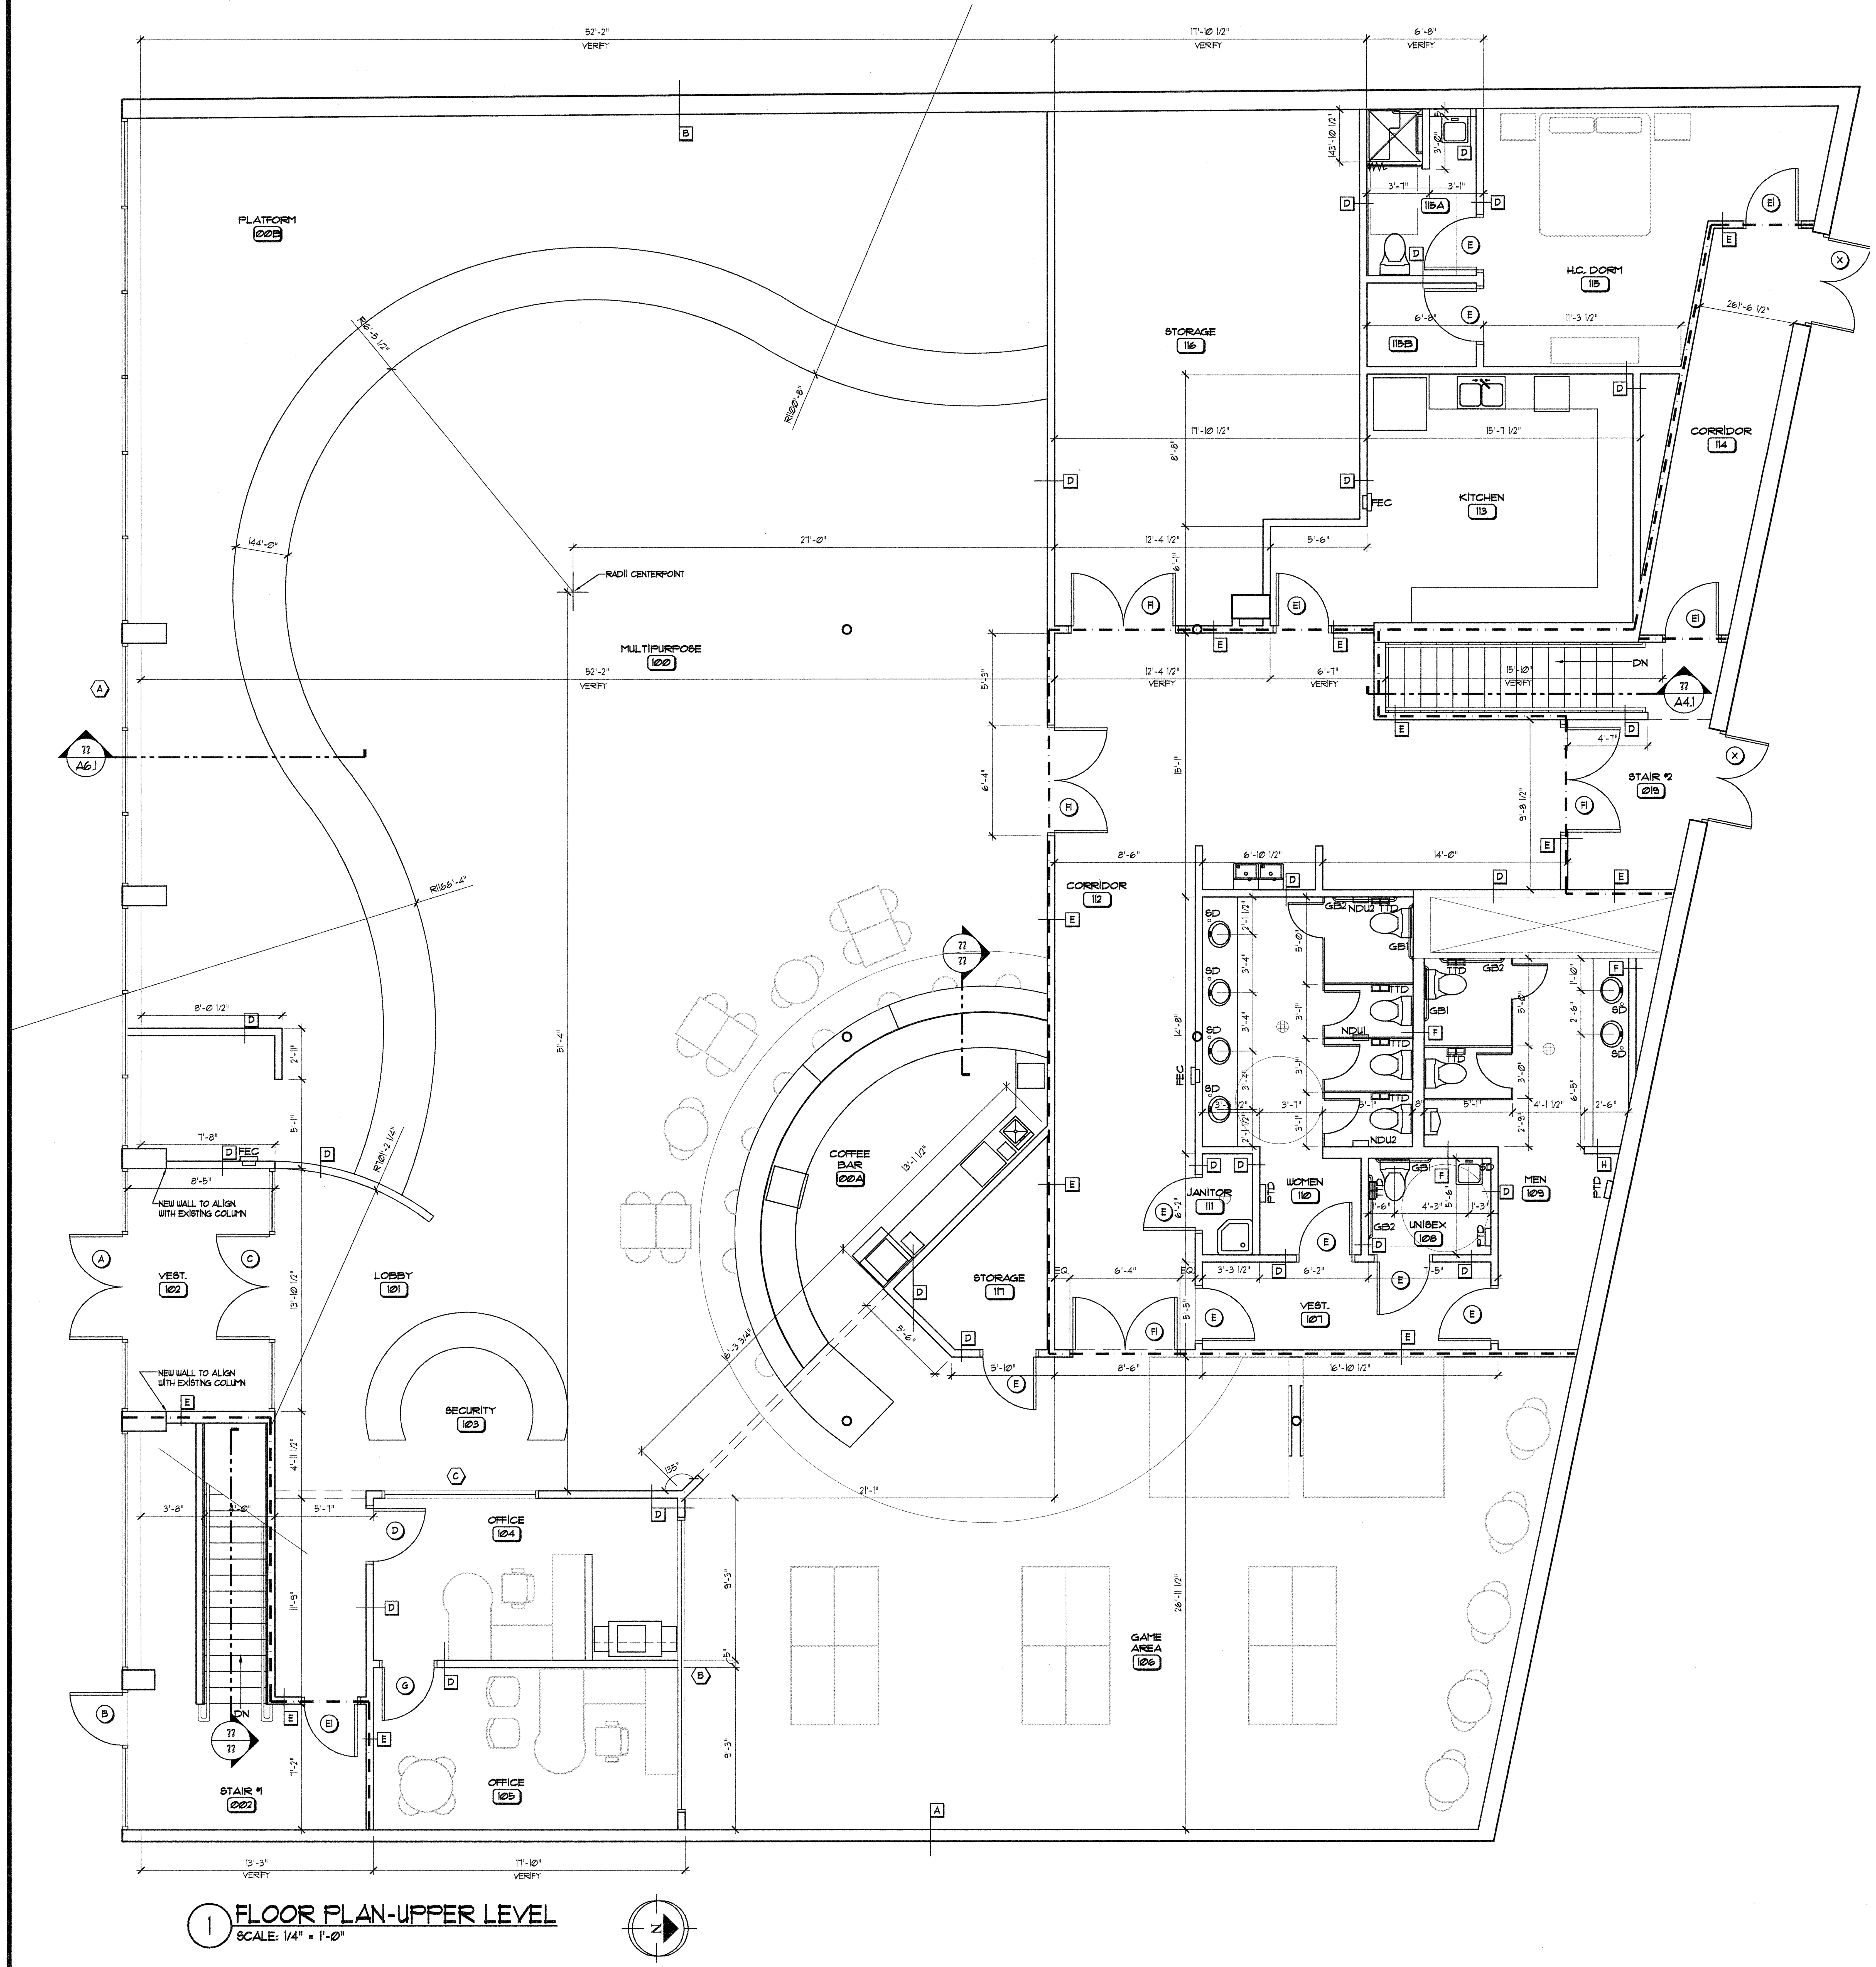

1 FLOOR PLAN-UPPER LEVEL
SCALE: 1/4" = 1'-0"

GENERAL NOTES

- Ax — WALL TYPE
- C — WINDOW TYPE
- E1 — DOOR TYPE

1. CONTRACTOR SHALL FIELD VERIFY DIMENSIONS AND CONDITIONS. CONTRACTOR SHALL NOTIFY ARCHITECT OF ANY DISCREPANCIES AS SOON AS THEY ARE IDENTIFIED.

2. ALL DIMENSIONS ARE TO FINISH FACE OF WALL UNLESS NOTED OTHERWISE.

3. ALL GYP. BD. IN TOILET ROOMS AND JANITOR CLOSETS SHALL BE MOISTURE RESISTANT.

4. SEE SHEET A1.0 FOR FINISHES AND SHEET 13 FOR FURNITURE AND EQUIPMENT.

5. G.C. TO PROVIDE BLOCKING IN WALLS TO SUPPORT CASEWORK, TOILET ACCESSORIES, AND ALL OTHER WALL MOUNTED EQUIPMENT TYP. WHERE ALL CASEWORK ABUTS PARTITIONS-SEE CASEWORK DETAILS SHEET A12. G.C. SHOULD COORDINATE WITH SUPPLIER.

ACCESSORIES LEGEND

TTD	TOILET TISSUE DISPENSER	B-2740
PTD	PAPER TOWEL DISPENSER/WASTE RECEPTICLE	B-3944
SD	SOAP DISPENSER	B-2112
SD	WALL MOUNTED SOAP DISPENSER	
GB1	36" GRAB BAR (1½"ϕ MAX.) W/ GRIPPING SURFACE	B-6806.99
GB2	42" GRAB BAR (1½"ϕ MAX.) W/ GRIPPING SURFACE	B-6806.99
FEC	FIRE EXTINGUISHER CABINET	
FD	FLOOR DRAIN	REF. P1
FM	FRAME MIRROR 24"x36"	B-165-2436

NOTES: ALL NUMBERS FROM BOBRICK STOCK NUMBERS (U.N.O.)

FLEMING ASSOCIATES
ARCHITECTS
PLANNERS
INTERIOR DESIGNERS
PROFESSIONAL CORPORATION
FLEMING NAMIE GIBSON

5124 POPLAR AVENUE
SUITE 106
MEMPHIS
TENNESSEE 38117
901.767.3924 OFF
901.767.7136 FAX
WWW.FLEMINGARCHITECTS.COM

COPYRIGHT - FLEMING ASSOCIATES ARCHITECTS, P.C., 2008. THIS DOCUMENT IS PROPRIETARY TO F/A/A, P.C. AND MAY NOT BE USED, COPIED OR DUPLICATED WITHOUT PRIOR WRITTEN CONSENT.

Bellevue Baptist Church College Outreach

Poplar Plaza
Memphis TN 38111

PRELIMINARY NOT FOR CONSTRUCTION

REVISIONS	
DATE	NO.

PROJECT NUMBER 140108
DATE OF ORIGINAL ISSUE 04/24/08
SHEET NUMBER A1.1

Upper Level Floor Plan